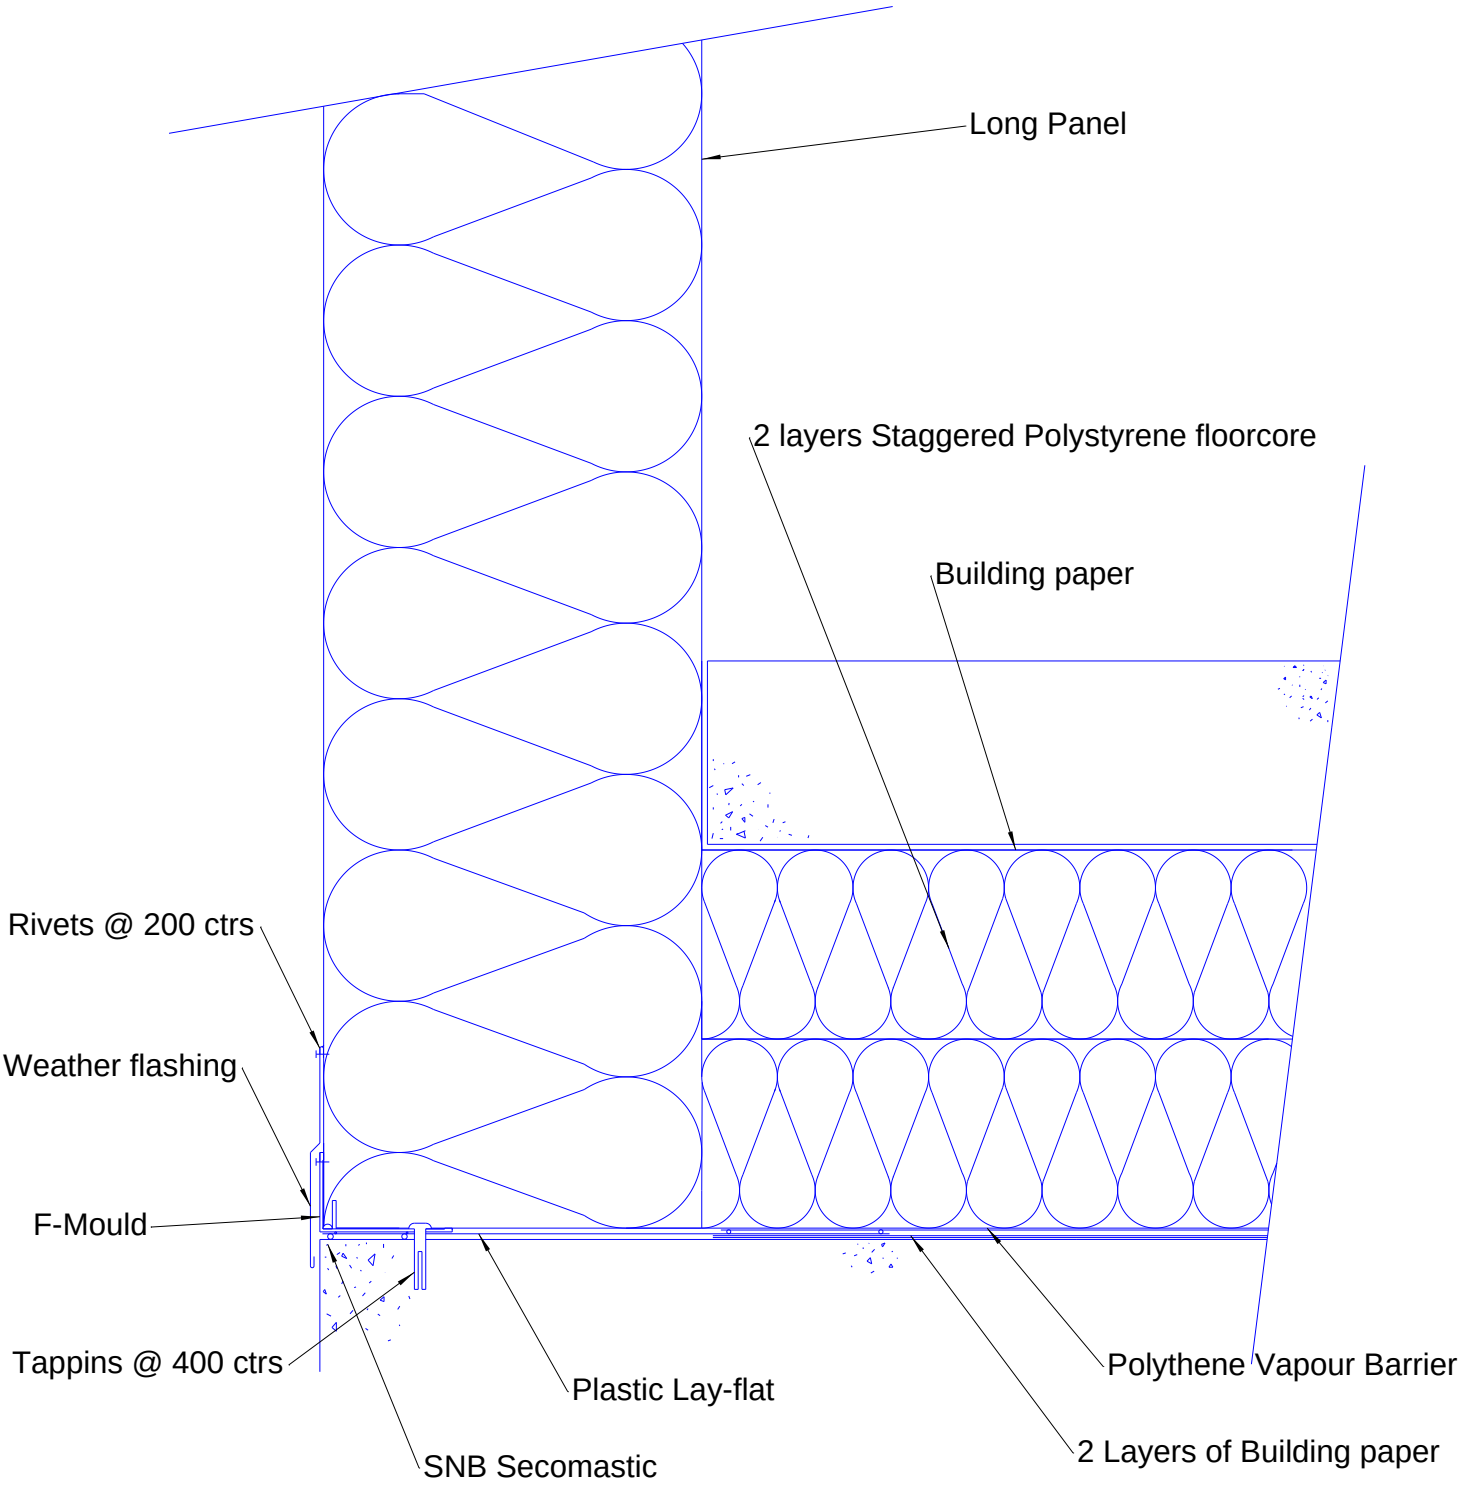

LONG PANEL

FREEZER DETAILS

WALL TO MASS FLOOR (EXT FLASHING)

Scale	1 : 4	Dwg No.	4.00
Date	Sept 05	Drawn By	NCC