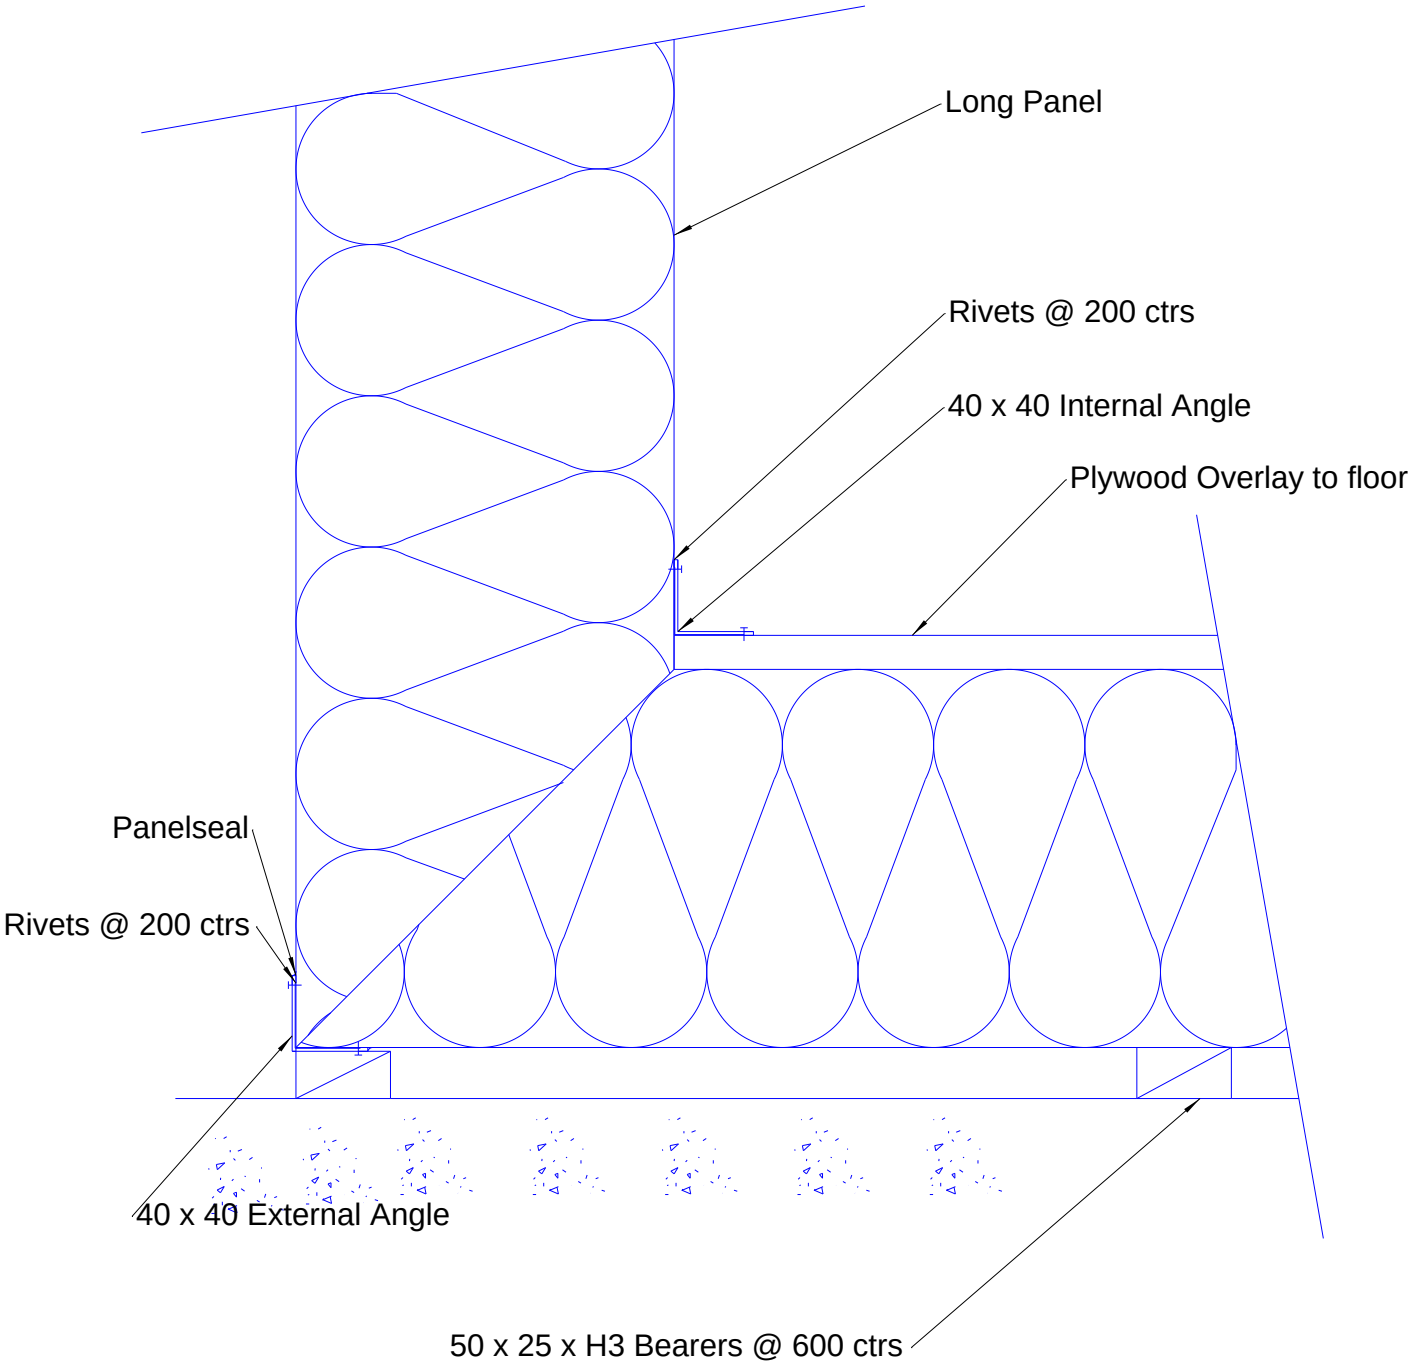

LONG PANEL

FREEZER DETAILS

WALL TO PANEL FLOOR

Scale	Dwg No.
1 : 4	4.03
Date	Drawn By
Sept 05	NCC